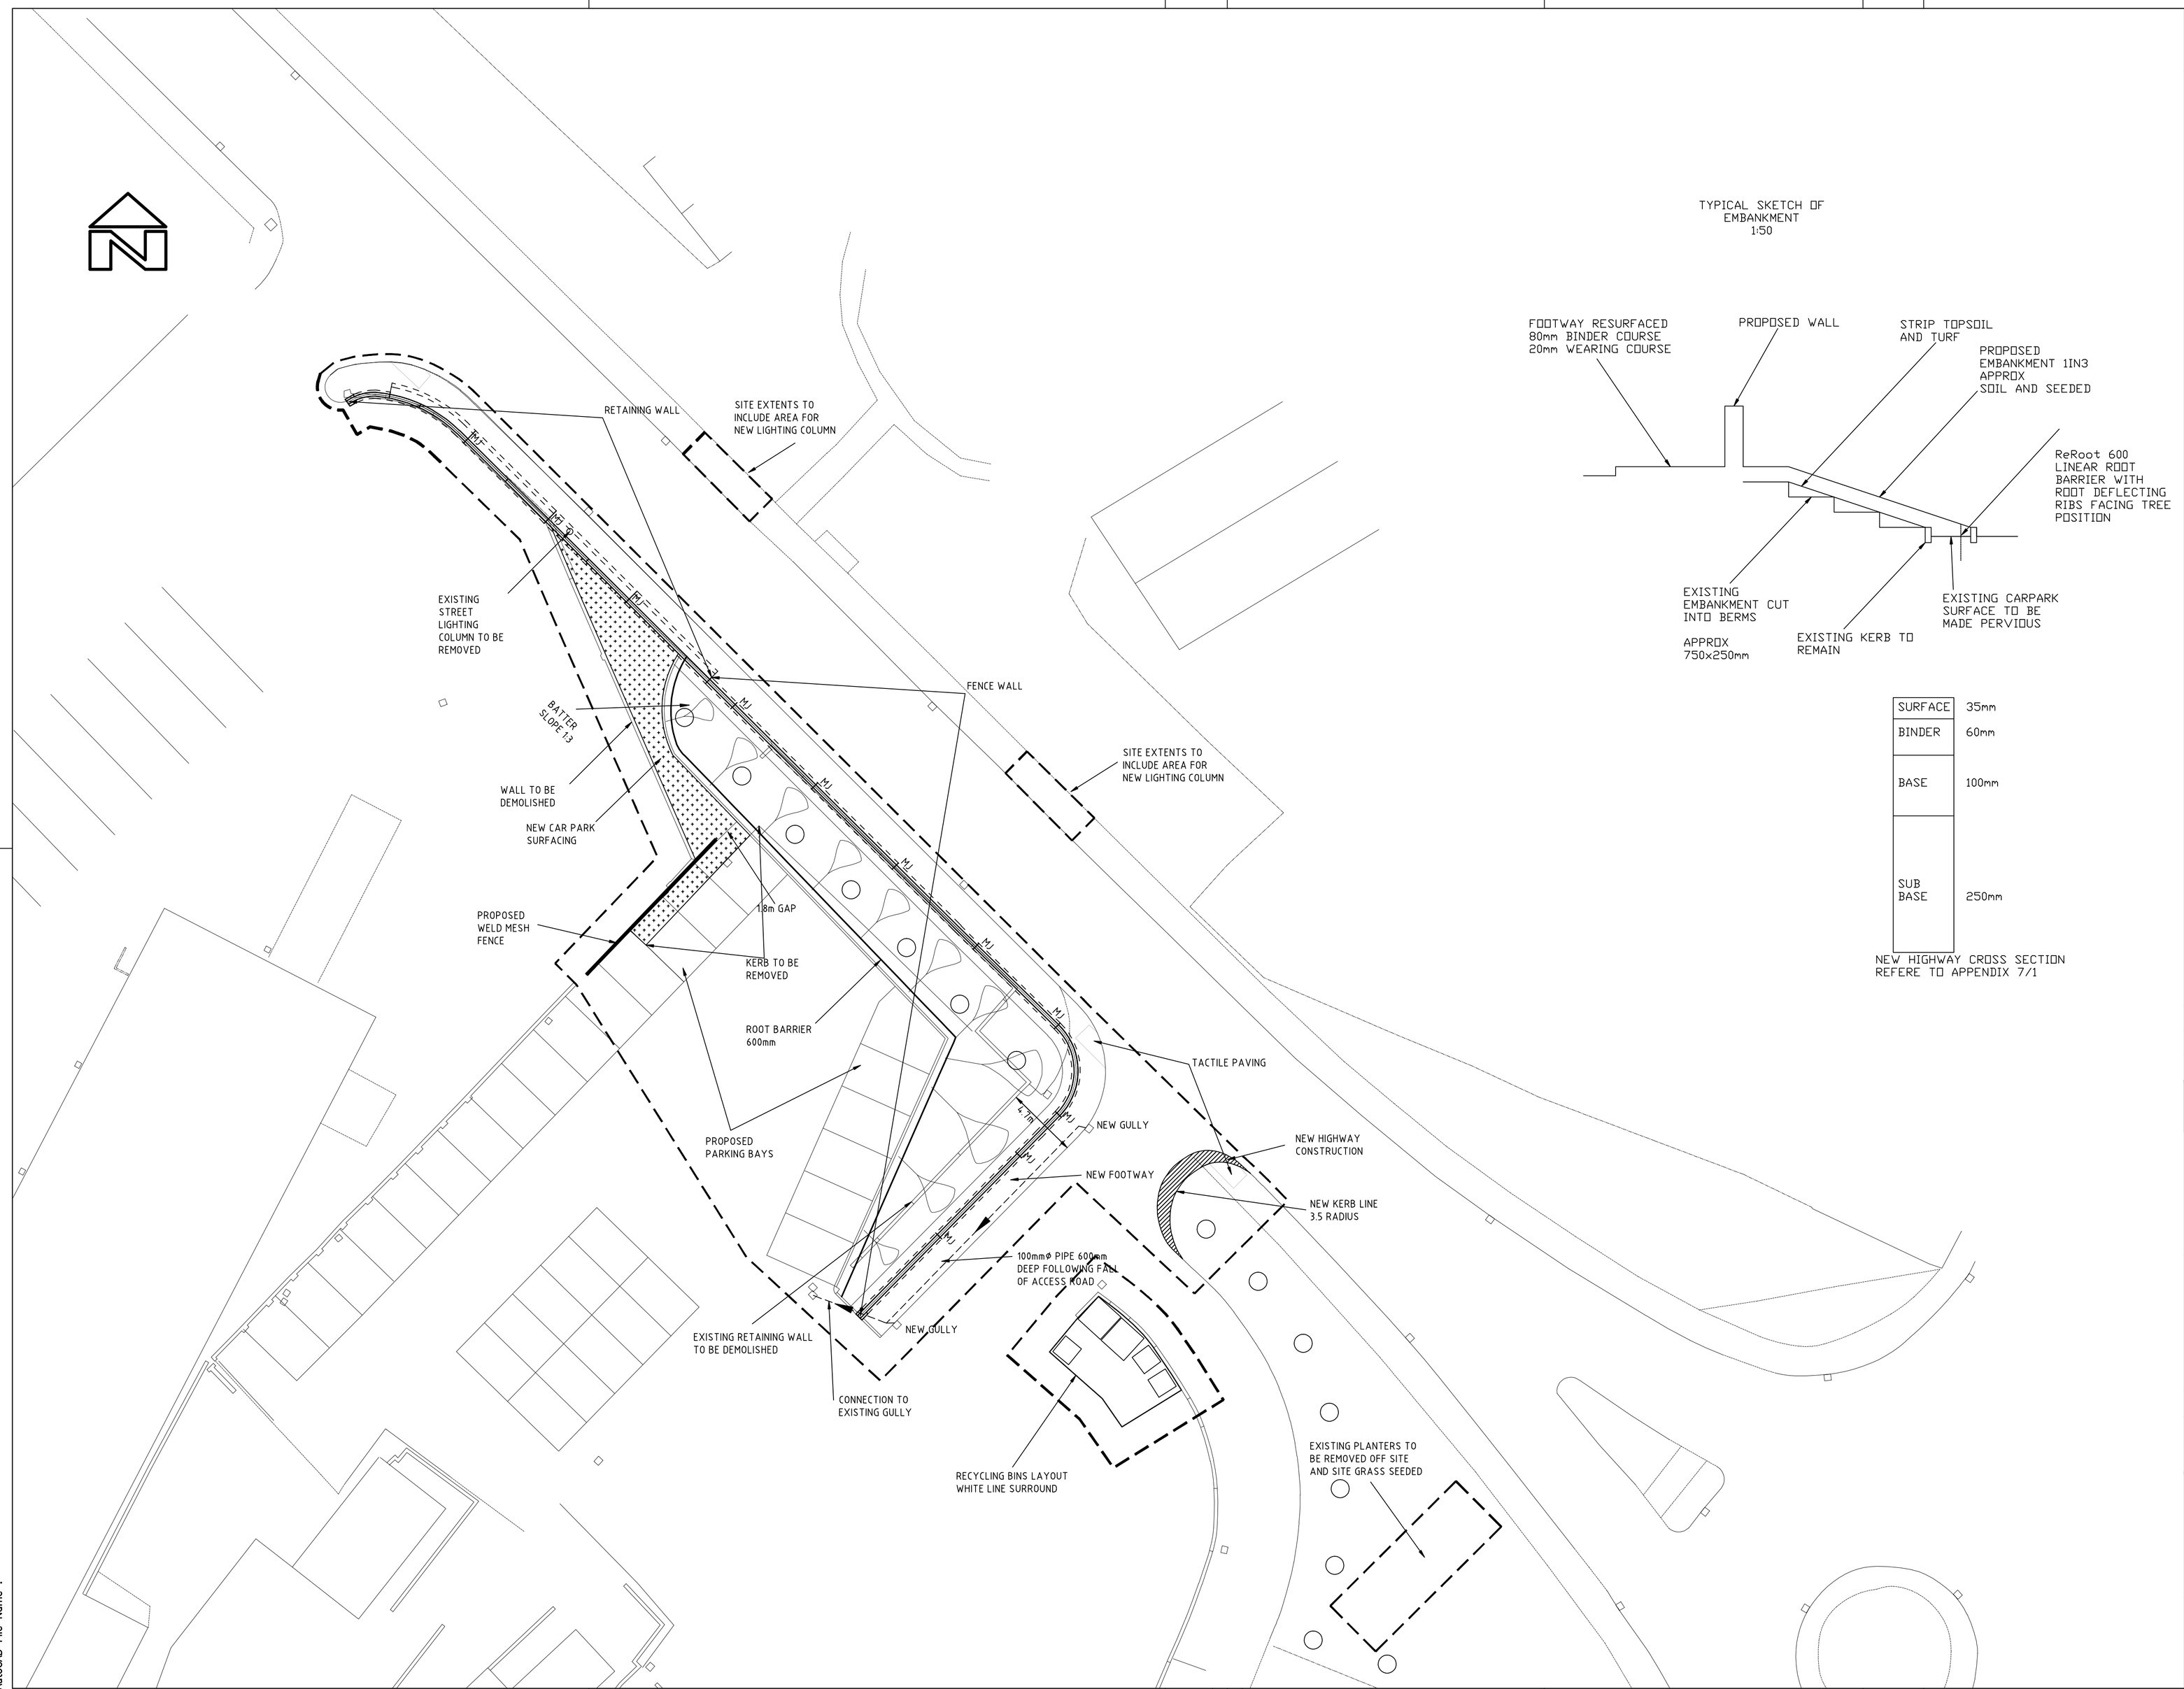

THIS DRAWING MAY BE USED ONLY FOR THE PURPOSE INTENDED AND ONLY WRITTEN DIMENSIONS SHALL BE USED

NOTES

TREE PIT Φ1.2m

SITE BOUNDARY

NEW CARPARK SURFACING

NEW CARPARK SURFACING

Revision Details	By / Chk	Date	Suffix

Status FOR CONSTRUCTION

Approved | Date

Drawing Number
D105801/ALAK/GA/1.1

SWADLINCOTE MASTERPLAN
CIVIC WAY WALL

Drawing Title
GENERAL ARRANGEMENT

Scale at A1
1:200

Drawn	Detailed		Approved
CW			
Checked	Tech Check	Det Check	Date

CONSULTANT TO

DERBYSHIRE County Council

DAVID HARVEY
Director of Environmental Services

Scott Wilson Ltd
Dimple Road Business Centre
Dimple Road, Matlock
Derbyshire, DE4 3JX
Telephone (01629) 761761
Fax (01629) 761789

Plot Time :
Plot Date :
AutoCAD File Name :
SWKAIV

© CROWN COPYRIGH